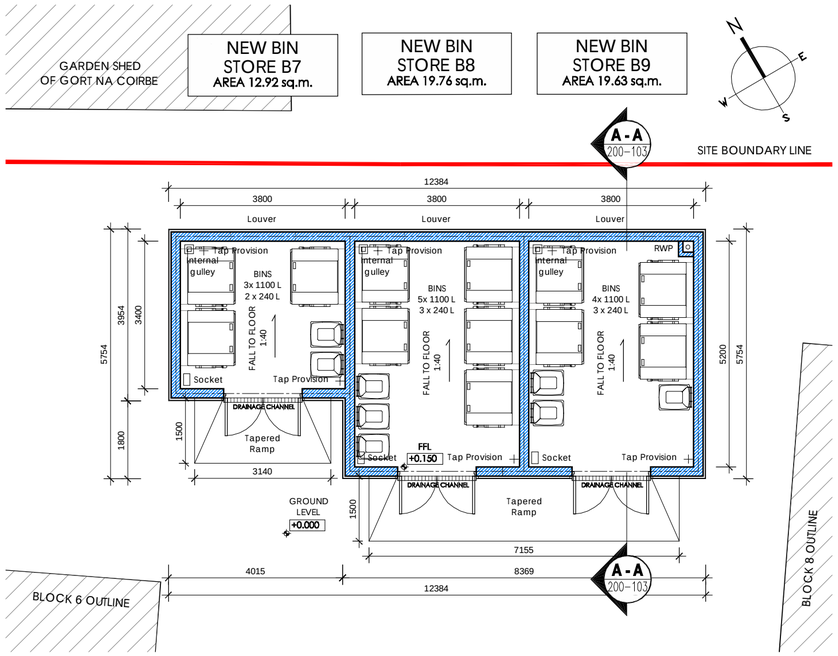

01 200-103 Proposed Bin Store Plan
1:100

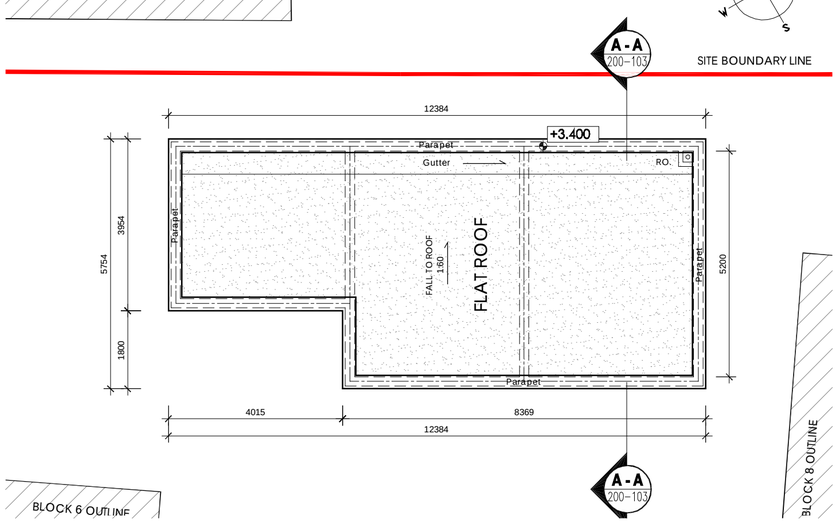

02 200-103 Proposed Bin Store Roof Plan
1:100

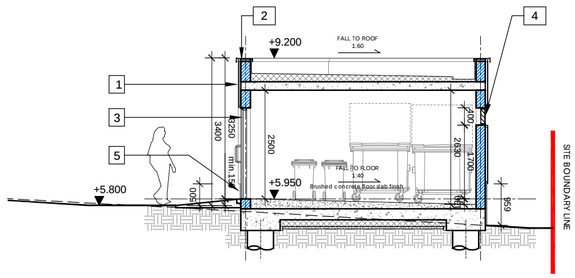

03 200-103 Sections A - A
1:100

ELEVATION Key:

1	Fiber cement rainscreen cladding panels
2	Polyester powder-coated aluminium parapet capping
3	Polyester powder-coated aluminium louvered doors with door code lo
4	Ventilation Louvers with bird and insect screen (to match windows)
5	Black Granite Plinth
6	Block number signage

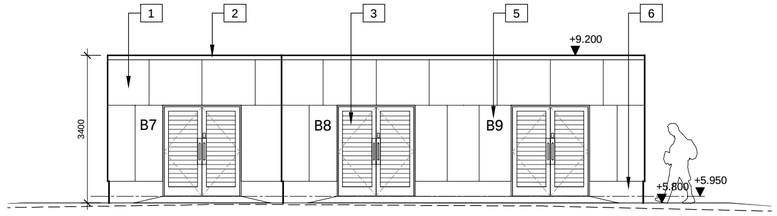

04 200-103 Proposed Front (South - West) Elevation
1:100

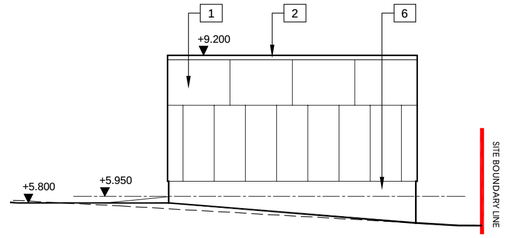

06 200-103 Proposed Side (South - East) Elevation
1:100

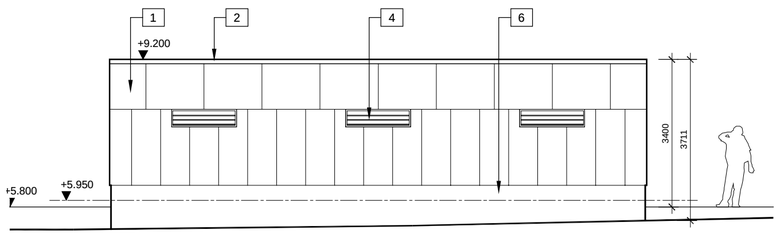

05 200-103 Proposed Rear (North - East) Elevation
1:100

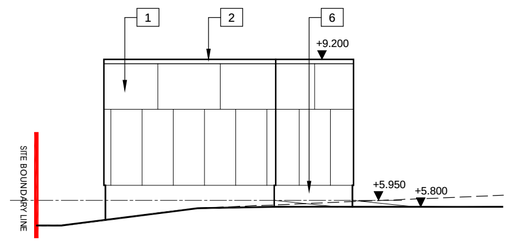

07 200-103 Proposed Side (North - West) Elevation
1:100

Scale 1:100

0 1 2 3 4 5 10 15

DISCLAIMER:
TODD ARCHITECTS CONFIRM THAT RECIPIENTS CAN ONLY RELY ON APPROVED CONTROLLED DOCUMENT FORMATS IN CONSTRUCTION PROJECTS. CONTROLLED DOCUMENT FORMATS INCLUDE ORIGINAL HARD COPY DRAWINGS ISSUED BY TODD ARCHITECTS, OR UNPRINTED PDF/DWF IMAGES OF DRAWINGS RECEIVED FROM TODD ARCHITECTS. TODD ARCHITECTS CANNOT ENSURE THE ACCURACY OF DRAWINGS, USED IN AN UNCONTROLLED DOCUMENT FORMAT WHICH MAY BE ALTERED OR MISINTERPRETED AS A RESULT OF HUMAN ERROR ON THE PART OF THE RECIPIENT, OR AS A RESULT OF THE INCOMPATIBILITY OF COMPUTER SYSTEMS WHEN OPENING OR PRINTING COMPUTER AIDED DRAWINGS. UNCONTROLLED DOCUMENT FORMATS INCLUDE; COMPUTER AIDED DESIGN FILES, PRINTS WHICH HAVE BEEN CREATED BY THE RECIPIENT FROM NON-CONTROLLED FILE FORMATS, PHOTOCOPIES OF ORIGINAL HARD COPY DRAWINGS FROM TODD ARCHITECTS, DRAFT DRAWINGS SUPPLIED BY TODD ARCHITECTS FOR INFORMATION PURPOSES ONLY. TODD ARCHITECTS ACCEPT NO RESPONSIBILITY FOR ANY LOSS OR DAMAGE ARISING AS A RESULT OF RELIANCE BY THE RECIPIENT OR ANY THIRD PARTY ON UNCONTROLLED DOCUMENT FORMATS, RELIANCE UPON WHICH WILL BE ENTIRELY AT THE RISK OF THE RECIPIENT.

CONTRACTORS ARE RESPONSIBLE FOR THE VERIFICATION OF ALL DIMENSIONS ON SITE AND THE ARCHITECT IS TO BE INFORMED OF ANY DISCREPANCY. DO NOT SCALE FROM THIS DRAWING. USE FIGURED DIMENSIONS ONLY.

Rev no:	Date:	Amendment:	Dwn by:	Chk'd by:
1	10.07.19	Issue for Planning Application	JB	JK
-	07.07.19	First Issue	JB	JK

TODD ARCHITECTS
THE OLD BARRACKS
4A, LAD LANE, HAGAN'S COURT
DUBLIN 2, D02 T997
T +353 (1) 6620 500
E INFO@TODDARCH.IE

Status:	PLANNING
Client:	EXETER PROPERTY GROUP
Date:	04/07/2019
Project Name:	DEVELOPMENT AT CUIRT NA COIRIBE GALWAY
Dwn by: JB / Ckd by: JK	Drawing Title: Proposed Bin Store
Scale: 1:100 / Page: A2	Drawing No: 18049-ZZ-200-103 / Revision: 01

© TODD Architects Ltd All rights reserved

PDF created with pdfFactory trial version www.pdffactory.com